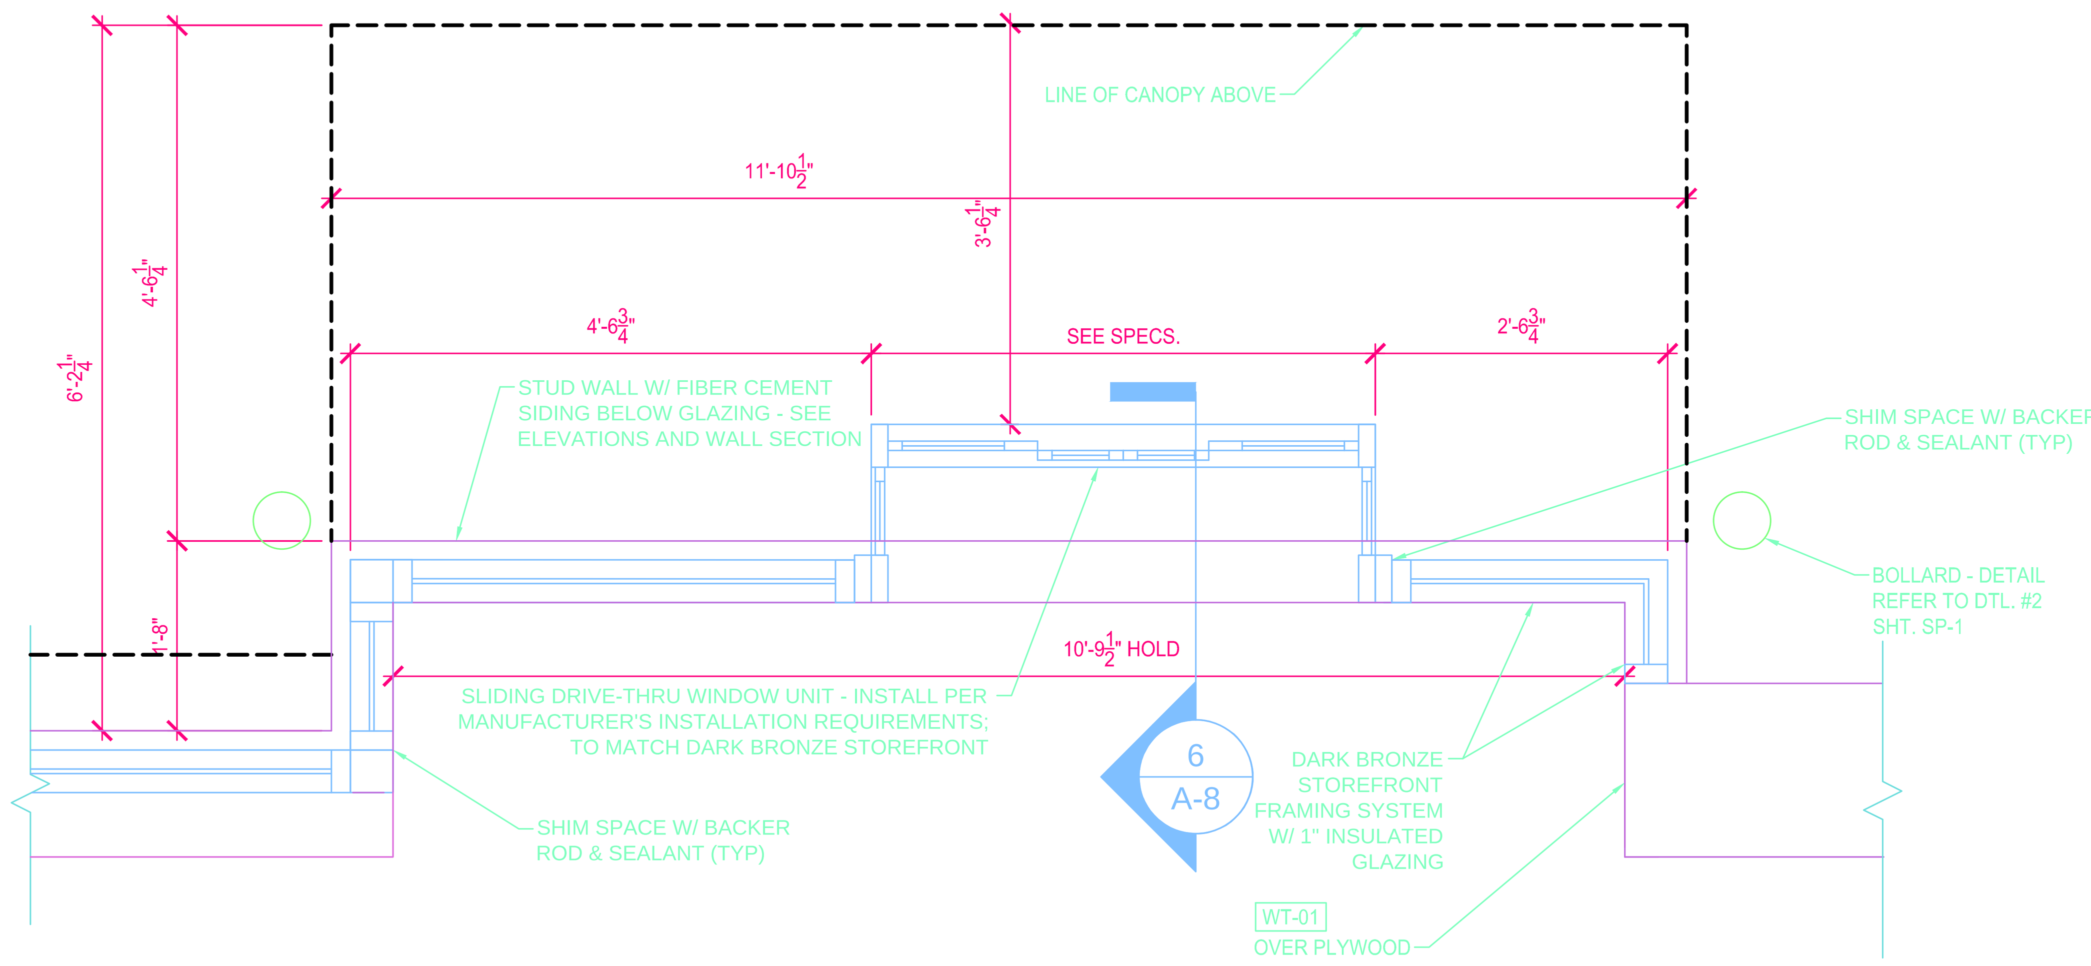

1 ENLARGED PLAN AT DRIVE-THRU WINDOW

3/4" = 1'-0" NOTE:

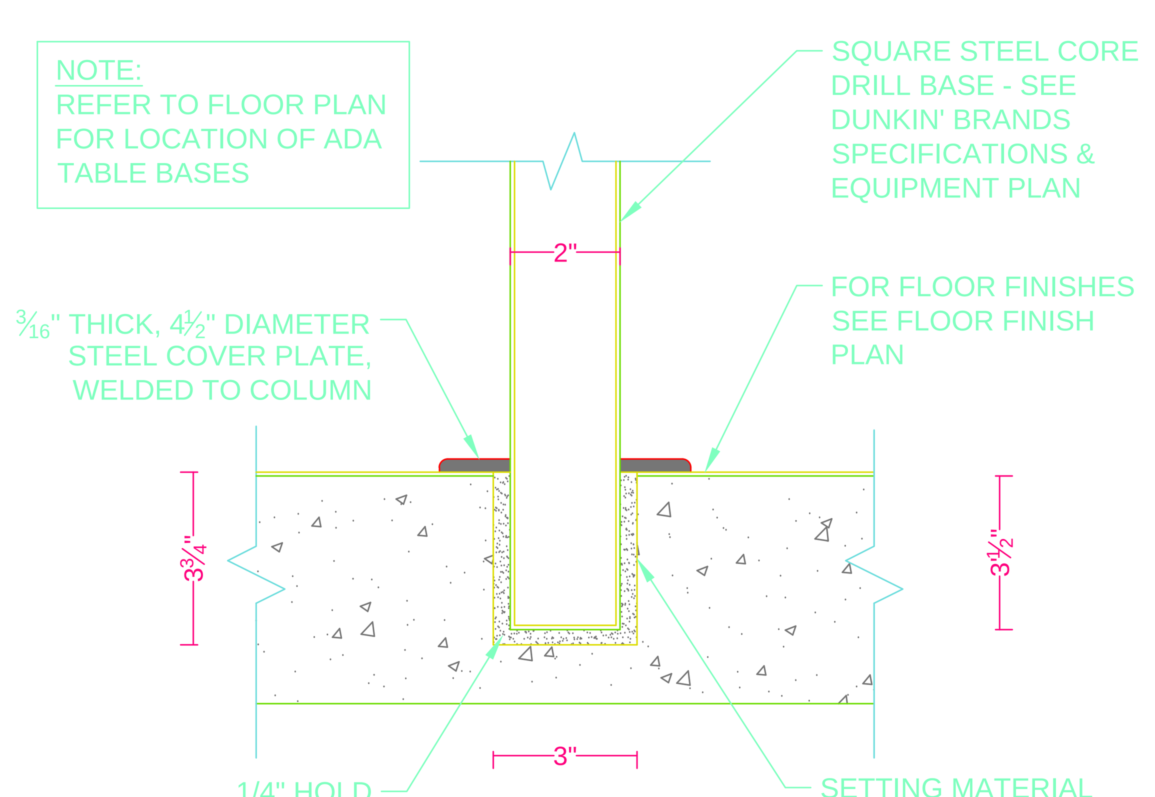

2 CORE DRILL TABLE DETAIL

N.T.S. NOTE:

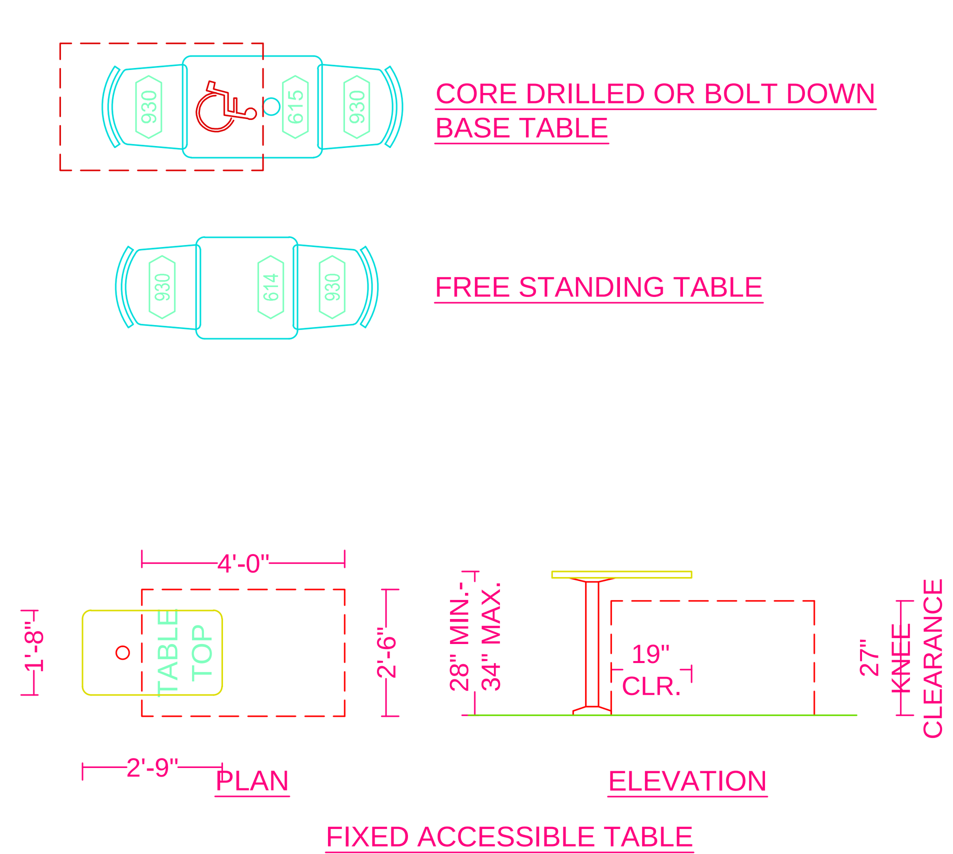

3 ACCESSIBILITY DETAILS & TABLE LEDGEND

1/2" = 1'-0" NOTE:

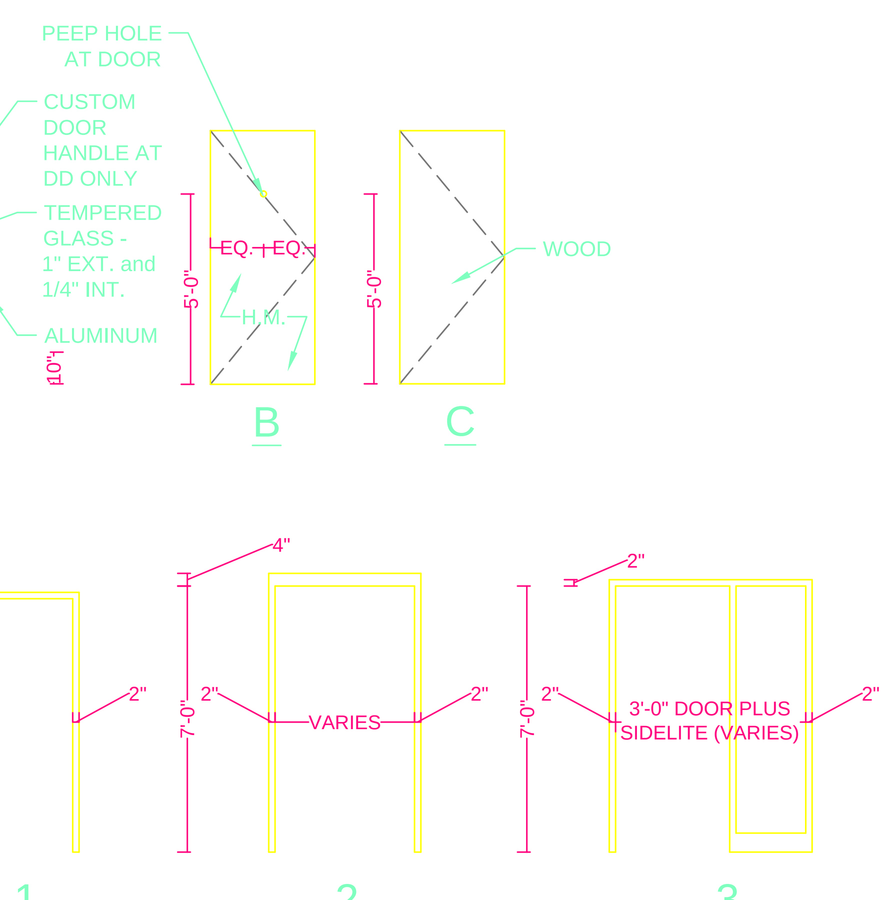

4 DOOR AND OPENING FRAME TYPES

1/4" = 1'-0" NOTE:

NOTES: FOR DOORS AND FRAMES

1. PROVIDE 1" INSULATED & TEMPERED GLASS; FRAME TO MATCH STOREFRONT COLOR
2. NOT USED.
3. UNDERCUT DOOR 1"
4. PROVIDE DOOR VIEWER CENTERED IN DOOR AT 5'-0" A.F.F.: MODEL# SSVLAB FROM DAVSTAR SECURITY
5. REFER TO DUNKIN' BRANDS SPECIFICATIONS FOR HARDWARE SCHEDULE FOR ALL DOORS
6. PROVIDE LOUVERED VENT @ EACH DOOR FOR UTILITY ROOM AND OFFICE WHEN APLICABLE. REFER TO LOCAL CODES REGARDING FIRE RATINGS OF UTILITY ROOM AND DOOR
7. ADD DOUBLE-ACTING ELIASON DOOR TO SEPARATE SERVICE AREA FROM PREP AREA WHEN APPLICABLE (NOT SHOWN ON PLAN); REFER TO NATIONAL ACCOUNTS FOR CONTACT INFO, DOOR LAMINATE TO MATCH WAINSCOT FINISH

ROOM FINISH SCHEDULE:

NO.	ROOM NAME	FLOOR CODE	BASE CODE	WALL CODE	CEILING CODE	NOTES
100	COMMON CORRIDOR	FC-01	WB-01	NOTE #1	CT-03	1,2,3,4
104	CONFERENCE CENTER	C-01	WD-01	NOTE #1	CT-07	1,3,4
105	MEN	FC-01 ALT	WB-01	NOTE #1	PX-30	1,2,3,4
106	WOMEN	FC-01 ALT	WB-01	NOTE #1	PX-30	1,2,3,4
111	SALES AREA	FC-01	WB-01	NOTE #1	CT-01	1,3,4
112	SEATING AREA	FC-02	WB-01	NOTE #1	CT-01	1,3,4
113	DRIVE THRU	FC-05	WB-02	FRP-01	CT-03/PX-30	3,4
114	SERVICE AREA	FC-05	WB-02	NOTE #1	CT-03/PX-30	1,3,4
117	OFFICE	FC-05	WB-02	FRP-01	PX-30	2,3,4
118	KITCHEN	FC-05	WB-02	FRP-01	CT-03	3,4
120	TENANT #2	-	-	-	-	-
130	TENANT #3	-	-	-	-	-

NOTES

1. REFER TO INTERIOR ELEVATIONS FOR PROPER WALL FINISHES IN DESIGNATED AREA
2. BATHROOM DOOR FRAMES TO BE PAINTED PT-02, DOORS TO BE PAINTED PT-06.
3. PROVIDE ALUMINUM CORNER GUARDS AT ALL OUTSIDE CORNERS OF WALLS, SEE FLOOR PLAN FOR LOCATIONS
4. G.C. TO VERIFY ALL FINISHES WITH DBI CM PRIOR TO ORDERING MATERIALS.

TOILET EQUIPMENT SCHEDULE:

CODE	ITEM	MANUFACTURER & PRODUCT #	MOUNTING HEIGHT	REMARKS
A	GRAB BARS	ASI 3701-18P (18"), -36P (36") & -42P (42")	36" MAX. A.F.F. NOTE C	
B	TOILET TISSUE DISPENSER	KC PROFESSIONAL #09551	24" A.F.F. NOTE C,D	
C	COAT HOOK (ACCESSIBLE)	ASI 0751	48" A.F.F. NOTE A	
D	SOAP DISPENSER	DERMA FOAM E- KAY CHEMICAL COMPANY	NOTE A, C	
E	HAND DRYER	EXCEL DRYER INC XL-BW	NOTE A, C & E	
F	MIRROR	ASI 0620-2436	40" A.F.F. TO BOTTOM, NOTE C	
G	CHEMICAL DISPENSER	P&G	NOTE A, C	
H	WASTE RECEPTACLE	ASI 0458	41"-45" A.F.F. FOR ADA	
I	BABY CHANGING STATION	ASI 9012 HORIZONTAL	SEE INSTALLATION INSTRUCTIONS	
J	SWING-UP GRAB BAR	BOBRICK #B-4998.99	SEE INSTALLATION INSTRUCTIONS	
K	SANITARY NAPKIN DISPOSAL	ASI 0852		
L	SEAT COVER DISPENSER	ASI 0477 SM		
M	WALL SHELF	ASI 0692-516 (16")	42" A.F.F. FOR ADA; NOTE C	

NOTES

NOTE A: OPERATING CONTROLS OF ALL HAND DRYERS, SOAP DISPENSERS AND MULTI PURPOSE UNITS TO BE 42" A.F.F.

NOTE B: G.C. TO FIELD VERIFY ALL SIZES

NOTE C: PROVIDE BLOCKING FOR ALL WALL MOUNTED FIXTURES AND ACCESSORIES

NOTE D: TOILET TISSUE & PAPER TOWEL DISPENSERS SUPPLIED FREE FROM LOCAL DCP; INSTALLED BY G.C.

NOTE E: HAND DRYER TO BE ORDERED FROM NATIONAL ACCOUNT SUPPLIER, AND IS REQUIRED TO HAVE STANDARD DBI GREEN MESSAGING/BRANDING.

ALTERNATE TOILET EQUIPMENT

ALTERNATE HANDS-FREE TOILET EQUIPMENT IS AVAILABLE FOR OPTIONAL USE IN BATHROOMS

ALTERNATE WALL MOUNTED LAVATORY: WALL MOUNTED LAVATORY- "COMRADE" BY AMERICAN STANDARD #024.131. PROVIDE ELECTRONIC HANDWASHING FAUCET SLOAN OPTIMA #ETF-600 W/ TRANSFORMER #EL-154 AND AERATOR #ETEF-1024-A

ALTERNATE TOILET: "MADERA" BY AMERICAN STANDARD- #3043.102. PROVIDE SLOAN FLUSHOMETER ROYAL #111ES-S W/TRANSFORMER #EL-154; RECOMMENDED WORKING PRESSURE BETWEEN 25 PSI AT VALVE WHEN FLUSHING AND 80 PSI STATIC

DOOR SCHEDULE:

NO.	DOOR DATA				FINISH	FRAME DATA		FINISH	NOTES
	LOCATION	SIZE	MATERIAL	TYPE	INT/EXT	MATERIAL	TYPE	INT/EXT	
100	VESTIBULE	3'-0" X 7'-0" X 1 3/4"	ALUM/GL	A	FACT	ALUM	3	FACT	1,5
101	TENANT #1	OPENING OF 4'-0" X 8'-8"	GRILL	-	FACT	MTL	-	FACT	
102	TENANT #2	3'-0" X 7'-0" X 1 3/4"	ALUM/GL	A	FACT	ALUM	3	PT-02	5,6
103	TENANT #3	3'-0" X 7'-0" X 1 3/4"	ALUM/GL	A	FACT	ALUM	3	PT-02	5,6
104	CONFERENCE	3'-0" X 7'-0" X 1 3/4"	WOOD	C	ST-02	WOOD	1	ST-02	5
105	MEN'S	3'-0" X 6'-8" X 1 3/4"	WOOD	C	NOTE #2	H.M.	1	PT-02	2,3,5
106	WOMEN'S	3'-0" X 6'-8" X 1 3/4"	WOOD	C	NOTE #2	H.M.	1	PT-02	2,3,5
110	VESTIBULE	3'-0" X 7'-0" X 1 3/4"	ALUM/GL	A	FACT	ALUM	3	FACT	1,5
111	VESTIBULE	3'-0" X 7'-0" X 1 3/4"	ALUM/GL	A	FACT	ALUM	3	FACT	5,6
118	SERVICE	4'-0" X 7'-0" X 1 3/4"	H.M.	B	PT-05/PT-05	H.M.	2	PT-05/PT-05	4,5
120	VESTIBULE	3'-0" X 7'-0" X 1 3/4"	ALUM/GL	A	FACT	ALUM	3	FACT	1,5
130	VESTIBULE	3'-0" X 7'-0" X 1 3/4"	ALUM/GL	A	FACT	ALUM	3	FACT	1,5
131	SERVICE	3'-4" X 7'-0" X 1 3/4"	H.M.	B	PT-05/PT-05	H.M.	2	PT-05/PT-05	5

NOTES

1. PROVIDE 1" INSULATED & TEMPERED GLASS; FRAME TO MATCH STOREFRONT COLOR
2. FINISH TO BE PT-05
3. UNDERCUT DOOR 1"
4. PROVIDE 190 DEGREE DOOR VIEWER CENTERED IN DOOR @ 5'-0" A.F.F.- MODEL SSVLAB FROM DAVSTAR SECURITY
5. REFER TO DUNKIN BRANDS SPECIFICATIONS FOR HARDWARE SCHEDULE FOR ALL DOORS.
6. PROVIDE TEMPERED GLASS; FRAME TO MATCH STOREFRONT COLOR
7. ADD DOUBLE-ACTING ELIASON DOOR TO SEPARATE SERVICE AREA FROM PREP AREA WHEN APPLICABLE (NOT SHOWN ON PLAN); REFER TO NATIONAL ACCOUNTS FOR CONTACT INFO, DOOR LAMINATE TO MATCH PL-01

NATIONAL ACCOUNT INFORMATION

NOTE:
FOR COMPLETE NATIONAL ACCOUNTS SOURCE INFORMATION, REFER TO THE DUNKIN' BRANDS NATIONAL ACCOUNT WEB SITE (http://extranet.dunkinbrands.com). TO OBTAIN A USER NAME AND PASSWORD PLEASE CONSULT YOUR LOCAL CONSTRUCTION MANAGER

NOTE:
CONTRACTOR TO IDENTIFY ONESELF AS WORKING WITH DUNKIN' BRANDS WHEN ORDERING FROM NATIONAL ACCOUNTS

ACOUSTICAL CEILING TILES & GRIDS (ALL REGIONS)
ARMSTRONG WORLD INDUSTRIES
SHERRY BRUNT OR PHYLLIS MILLER -ORDERS
P: 1-800-442-4212
EMAIL: BPO_STRATEGIC_ACCOUNTS@ARMSTRONG.COM
REFERENCE: DUNKIN' BRANDS, INC. STRATEGIC ACCOUNT
REPRESENTATIVE: ROBERT D. WILLIAMS
P: 1-877-ARMSTRONG, OPTION 8, EXT 8052
F: 717-397-8089
RDWILLIAMS@ARMSTRONG.COM
WWW.ARMSTRONG.COM/CEILINGS

SALES AREA, SERVICE/KITCHEN FLOOR & WALL TILES
DAL TILE
REPRESENTATIVE: PAULA TOSTI
P: 978-461-2928
F: 978-461-0374
E: PAULA.TOSTI@DALTILE.COM

VINYL COVEBASE
ORDERS: LOCAL ARMSTRONG FLOORING DISTRIBUTORS
CALL ARMSTRONG CUSTOMER SERVICE FOR LOCAL DISTRIBUTOR
INFORMATION: 1-800-442-4212 OPT. 2
REFERENCE: DUNKIN' BRANDS PRICING ACCOUNT MANAGER
P: 717-209-8793
EMAIL: SLACKERMAN@ARMSTRONG.COM
WWW.ARMSTRONG.COM/FLOORING

EPOXY FLOORING
STONHARD
REPRESENTATIVE: SCOTT GARSTKA
2ND CONTACT: PATRICK MEADE
C: 413-237-9267
P: 800-854-0310 OFFICE X-5158
F: 856-321-7510
EMAIL: SGARSTKA@STONHARD.COM
WWW.STONHARD.COM

WALL COVERINGS:
APA COLOR GRAPHICS
ORDERS: CHUCK BOGLE OR DALE DRANE
P: (800) 543-5775 OR (404) 355-1355
F: (404) 355-1359
EMAIL: DALE@APACOLORGRAPHICS.COM OR
CHUCK@APACOLORGRAPHICS.COM OR
DUNKINORDERS@APACOLORGRAPHICS.COM

PAINT

SHERWIN WILLIAMS
REPRESENTATIVE: MARK T. WEINER, CSI
P:401-245-5176
F:401-245-5163
C:617-438-1408
EMAIL: MARK.T.WEINER@SHERWIN.COM
WWW.SHERWINWILLIAMS.COM

FIBERGLASS REINFORCED PANELS (F.R.P)
MARLITE CORPORATION
ORDER DISTRIBUTOR LISTED BELOW:
DOVER, OH: (330) 364-7561 OR (330) 343-6621
GRAND PRAIRIE, TX (972) 660-6443
SANTA FE SPRINGS, CA: (562) 926-7208
REPRESENTATIVE: JAMIE MCEDWARD
P: 800-377-1221 OR 603-924-9128
F: 330-343-4668
C: 330-260-7627
WWW.MARLITE.COM
TECH SUPPORT: T.J. RINE 330-602-2213

CRANE COMPOSITES (KEMLITE)
CALL MANUFACTURER FOR CLOSEST DISTRIBUTOR: 800-435-0800
REFERENCE: NPP PROGRAM
REPRESENTATIVE: ROBERT MURPHY
C: 781-626-1588
F: 781-987-1072
EMAIL: RMURPHY@CRANECOMPOSITES.COM
WWW.CRANECOMPOSITES.COM

LIGHTING FIXTURES: INTERIOR & EXTERIOR
VILLA LIGHTING
MELANIE HURLEY - ORDERS
P: (800) 325 - 0963 x462
F: (314) 531-8720
EMAIL: MELANIE.HURLEY@VILLALIGHTING.COM
WWW.VILLALIGHTING.COM
REPRESENTATIVE: STEVE DEMARAIS
P: 508-668-3159
C: 508-878-0027
EMAIL: STEVE.DEMARAIS@VILLALIGHTING.COM

PIVOTING CANOPY (OPTIONAL) AT DRIVE-THRU SPEAKER & CLEARANCE BAR
ORDERS: MARTINE ROBERSON
M.ROBERSON@UNISTRUCTURES.COM
P: 800-386-9864
F: 770-544-0787
REPRESENTATIVE: KEITH E. SEBREE
P: 800-386-9864 X227
C: 404-925-6833
EMAIL: K.SEBREE@UNISTRUCTURES.COM

"D" DOOR HANDLES:
MICHAEL HEALY DESIGNS
MANVILLE, RI
P: 800-995-0988
OR 401-765-7600
F: 401-765-7612
EMAIL:HEALYDESIGNS@AOL.COM

P&G CLEANING AND SANITATION PROGRAM
PROCTOR & GAMBLE
REPRESENTATIVE: CARLA EVANS
P: 513-983-9599
EQCINCINNATI.IM@PG.COM

STORE GRAPHICS
DGS RETAIL INC.
ORDERS: DUNKIN' BRANDS DESK
508-337-2990
REPRESENTATIVE:
KAREN MCCUE OR TOM ROONEY
KARENMCCUE@DGSRETAIL.COM OR
TOMROONEY@DGSRETAIL.COM
P: 508-337-2990
F: 508-337-5040
WWW.DGSRETAIL.COM

ROOFING:
DURO-LAST ROOFING INC.
ORDERS: JOHN ROBINSON
P: 800-248-0280 x2210
F: 800-432-9331-FAX
JROBINSO@DURO-LAST.COM
REPRESENTATIVE: BLU BARTES
P: 800-248-0280 x222
WWW.DURO-LAST.COM

CEILING TILE PROTECTION:
AIRTECH, LLC
P: (877) 287-7739
WWW.AIRTECHINSERTS.COM

HVAC DESIGN SERVICES
NCA CONSULTANTS/GROUP
CHRIS WITTS
P: (877) 530-0078
E: MARKETING@NCACONSULTANTS.COM

EXTERIOR INSULATED FIBERGLASS SYSTEMS (EIFS)
DRYVIT SYSTEMS, INC.
N.E. SALES MANAGER: MIKE LEROY
P: (857) 829-0016
F: (627) 625-6866
MIKE.LEROY@DRYVIT.COM
WWW.DRYVIT.COM

LAMINATES
FORMICA
FOR LOCAL DISTRIBUTOR CALL
KAREN KENNEY
866-573-3512
E: K.KENNEY@FORMICA.COM
REP: JEAN MARIE REMICK
O: (781) 235-4165
C: (617) 217-8146
JEANMARIE.BISSON@FORMICA.COM
WWW.FORMICA.COM

WILSONART
FOR ORDERS CALL
800-433-3222 FOR A LOCAL DISTRIBUTOR.
REPRESENTATIVE: AMY MORGENWECK
P: 917.951.6524
E: MORGENA@WILSONART.COM

DRIVE THRU WINDOWS
READY ACCESSORDERS - KIM MCKIBBEN EXT 120
(800) 621-5045 OR FAX (630) 876-7767
EMAIL: KIM@READY-ACCESS.COM
WWW.READY-ACCESS.COM

QUIKSERVORDERS: CALL 800-388-8307
ASK FOR STEVEN BERT OR JACKIE SLIGH
REPRESENTATIVE STEVEN BERT -
P: (800) 388-8307
F: 713-849-5708
SBERT@QUIKSERV.COM

DRIVE THRU CANOPY/SPEAKER & CLEARANCE BAR
EVERBRITE
4949 S. 110TH STREET
GREENFIELD, WI 53228
ANA DOMINGUEZ
P: (414) 529-3500
F: (877) 430-7364

DRIVE THRU HEADSETS
3M BUILDING AND COMMERCIAL SERVICES DIVISIONS
ORDERS/REPRESENTATIVE: MICHELE PISHKO
BUISNESS DEVELOPEMENT NATIONAL ACCOUNTS
P: (651)736-1629
C: (651)271-7706
E: MMPISHKO@MMM.COM
WWW.3M.COM/FOODSERVICE

HM ELECTRONICS, INC. (HME) ORDERS
14110 STOWE DRIVE
POWAY, CA 92064
T: 858-535-6060 OR 800-848-4468
REPRESENTATIVE - LISA JOKINEN
F: 858-552-0139E: LJOKINEN@HME.COM
WWW.HME.COM/DD

DRIVE THRU TIMERS
HYPERACTIVE TECHNOLOGY
P: 877-334-9737
F: 412-322-3121
FOR PHONE, PRESS OPTION 1 TO REACH SALES

RESTROOM FIXTURES AND ACCESSORIES
NEWTON DISTRIBUTION COMPANY, INC.
966 WATERTOWN AVE.
NEWTON, ma 02465
REPRESENTATIVE: LANCE LAFAVE OR SCOTT CASSIDY
ORDERS:
P: 877-837-7745
F: 617-969-4071
P: 877-837-7745
WWW.NEWTONDISTRIBUTING.COM

KITCHEN HOODS/EXHAUST SYSTEMS
CAPTIVE-AIRE
DAVID CRITTENDEN
P: 813-435-3388 EXT-2
F: 813-354-4825
REF62@CAPTIVEAIRE.COM
WWW.CAPTIVEAIR.COM

HORACIO'S WELDING & SHEETMETAL
REPRESENTATIVE: MICHAEL TAVARES
P: 508-985-9940
F: 508-985-9965
EMAIL: MIKE@HORACIOS.COM
WWW.HORACIOS.COM

KITCHEN SWING DOOR
ELIASON CORPORATION
KALAMAZOO, MI
REPRESENTATIVE: JOE DUSENBERY OR MARIA DAHLINGER
P: (800) 828-3655
F: (800) 828 - 3755
CA SALES OFFICE 800-828-2655
EMAIL: DOORS@ELIASONCORP.COM

COMING SOON BANNERS
GO TO: HTTP://WWW.LSMNOW.COM/
LSMNOW.COM HELPDESK: 888-457-6669

WATER FILTRATION

WATER QUALITY REQUIREMENTS:
HEAVY DUTY WATER BOOSTER SYSTEM
MCCANN'S ENGINEERING & MFG. CO.:
ORDERS: ELEANOR HINSON OR HARRY HALL
P: 818-637-7219 / 818-637-7285
F: 818-637-7222
EMAIL: ELEANOR.HINSON@MANITOWOC.COM OR
HARRY.HALL@MANITOWAC.COM

EVERPURE (APPROVED VENDOR #1):
WATER TESTS: (FREE)
EMAIL: TWM@EVERPURE.COM
OR WWW.EVERPURE.COM
"DUNKINWORKS"
ORDERS AND SERVICE INSTALLS:
EVERPURE MASTER DISTRIBUTORS (MD)
SEE WWW.EVERPURE.COM FOR LOCAL MD
-CONTACT DCPS FOR INSTALLATION AND THEY WILL DIRECT YOU TO YOUR LOCAL EVERPURE MASTER DISTRIBUTOR

NATIONAL ACCOUNT REP: JASON RYKKEN
EMAIL: JRYKKEN@PENTAIR.COM
F: 952-426-9742

3M WATER FILTRATION (APPROVED VENDOR #2)
NATIONAL ACCOUNT REP: DAVID RADLIFFE
P: 518-281-7754
F: 203-238-8701
E: DPRADLIFFE@MMM.COM

ORDERS & WATER TEST KITS
AWS DISTRIBUTING (TESTING COMPANY FOR 3M)
REPRESENTATIVE: KRISTINA VILLA
P: 800-333-2866 (CUNO)
F: 630-836-1793
EMAIL: AWSDISTRIBUTING@SBCGLOBAL.NET

WATER FILTRATION SYSTEMS
(ALT TO RO SYS WHERE APPLICABLE)
BUNN-O-MATIC CORPORATION
WENDY PEPER - ORDERS
P: 800-646-2866
F: 800-286-6339
E: WENDY.PEPER@BUNN.COM
TECHNICAL SUPPORT HOTLINE:
1-800-800-0657 PROMPT 5

AWNING FABRICS AND VINYL:
ARLON:
ELAINE HALL - CUSTOMER SERVICE
T: (800) 854-0361 EXT. 1310
F: (973) 727-6595
EMAIL: EHALL@ARLON.COM
REPRESENTATIVE: KEVIN ROURKE
843-388-1364
C: 973-727-6595
KROURKE@ARLON.COM
WWW.ARLON.COM

ORANGE BOLLARD COVERS
IDEAL SHIELD
ORDERS: PETE MURPHY
T: 313-551-2288
F: 866-413-9243
PMURPHY@IDEALSHIELD.COM
REP & ORDERS: DENNIS KNITTEL
T: 313-551-2283
C: 313-550-7760
DKNITTEL@IDEALSHIELD.COM

OUTSIDE FURNITURE: (LIGHT WEIGHT)
ORDERS: ALEX JARVIE
ALEX@CHAIR.COM
1-800-387-6488 EXT 229
REP: MIKE DISTASIO MIKE@CHAIR.COM
1-800-387-6488 EXT 223

UMBRELLAS:
ORDERS: LAYTON UMBRELLAS
P: 302-249-1958
F: 856-222-4712
REP: JONATHAN LAYTON
LAYTONSUMBRELLAS@COMCAST.NET

NESCO (ELECTRIC PANELS & BREAKERS
ORDERS:
P: 800-244-6980
F: 781-575-1398
EMAIL: DUNKINBRANDS@NESCOWEB.COM
WWW.NESCOWEB.COM

TANKLESS HOT WATER HEATERS
RINNAI
ORDERS: VELEEKA DUDLEY
T: 866-383-0707
VDUDLEY@RINNAI.US
REPRESENTATIVE: BRIAN ROUNTREE
T: 770-577-6601
C: 404-915-5660
BROUNTREE@RINNAI.US
WWW.RINNAI.USMA

HVAC ROOFTOP UNITS
TRANE
NATIONAL ACCOUNT MANAGER:
JONATHAN RALYS
P: 781-305-1335
F: 781-938-8912
E: JONATHAN.RALYS@TRANE.COM
WWW.TRANE.COM

CARRIER CORPORATION
NATIONAL ACCOUNT MANAGER:
PAUL WITZ
P: 315-432-3982
F: 860-998-1403
E: PAUL.WITZ@CARRIER.UTC.COM
SEE NATIONAL ACCOUNTS PAGE FOR MARKET SPECIFIC CONTACT INFORMATION
WWW.CARRIER.COM

THESE PLANS ARE CONFIDENTIAL PROPERTY OF DUNKIN' BRANDS INC. UNDER RESTRICTED ACCESS.

BIDDING DOCUMENTS (FULL PROJECT)

NOTE: DRAWINGS ARE NOT TO SCALE IF PLOTTED ON AN "SHEET SIZE" OTHER THAN 36" x 24"

DIMENSION IV
Planning, Architectural Design, and Construction Administration
Incorporating the principles of Green Architecture and Sustainable Design
211 N. Broadway
Suite 204
Green Bay, WI 54303
Phone (920) 431-3444
Fax (920) 431-3445
www.dimension-iv.com
A Division of Idea House, Inc.

dunkin' brands SM

DATE	02/05/14
SCALE	AS NOTED
DRAWN	DJR
CKD	djr
APPD	.

SET REVISIONS

NO	DESCRIPTION	DATE
1	STATE REVIEW SUBMITTAL	02-05-14
2	BIDDING DOCUMENTS (FULL PROJECT)	02-14-14
.	.	.
.	AS-BUILT COORDINATION	.

SHEET REVISIONS

1	.	.
2	.	.
3	.	.
4	.	.

DD FRESH BREW 1.0 FLAVOR PALETTE
"JAZZ BREW" DESIGN GUIDELINES

MISCELLANEOUS DETAILS, SCHEDULE, AND NATIONAL ACCOUNT INFORMATION

PC 35 2721 - 950 Main Avenue, DePere, WI

A-12
02-14-14